
THE FLINTSHIRE COUNTY COUNCIL

FFORDD DEWI, FFORDD EILIAN, FFORDD PIRAN, LLYS GARMON, LLYS COLLEN AND FFORDD HYWYN, OAKENHOLT (PROHIBITION AND RESTRICTION OF WAITING AND LOADING AND PARKING PLACES)

(CIVIL ENFORCEMENT AND CONSOLIDATION) (AMENDMENT NO. 81) ORDER 202-

---

Katie Wilby,
Flintshire County Council
Chief Officer (Streetscene & Transportation),
Alltami Depot,
Mold Road,
Alltami,
Mold.
CH7 6LG.

THE FLINTSHIRE COUNTY COUNCIL

FFORDD DEWI, FFORDD EILIAN, FFORDD PIRAN, LLYS GARMON, LLYS COLLEN AND FFORDD HYWYN, OAKENHOLT

(PROHIBITION AND RESTRICTION OF WAITING

AND LOADING AND PARKING PLACES)

(CIVIL ENFORCEMENT AND CONSOLIDATION) (AMENDMENT NO. 81) ORDER 202-

Flintshire County Council in exercise of its powers under sections 1 (1), 2 (1)(2), 4 (2)(3) and Part IV of Schedule 9 of the Road Traffic Regulation Act 1984 ("the Act of 1984") as amended, the Traffic Management Act 2004 ("the 2004 Act") and of all other enabling powers and after consultation with the Chief Officer of Police in accordance with Part III of Schedule 9 to the Act of 1984, hereby makes the following Order:-

SECTION 1 – PRELIMINARY

Citation and commencement

1. This Order shall come into operation on the XXth XXX 202- and may be cited as The Flintshire County Council, FFORDD DEWI, FFORDD EILIAN, FFORDD PIRAN, LLYS GARMON, LLYS COLLEN AND FFORDD HYWYN, OAKENHOLT (Prohibition and Restriction of Waiting and Loading and Parking Places) (Civil Enforcement and Consolidation) (Amendment No. 81) Order 202-

2. With effect from the date set out in Article 1 above, Map Schedules AN62, AN63 and AO63 Sheet Revision No: 1 and all other Map Schedules together with the before mentioned Map Schedules and plans referred to in the Schedules to this Order, are incorporated into The Flintshire County Council (Prohibition and Restriction of Waiting and Loading and Parking Places) (Civil Enforcement and Consolidation) Order 2013.

3. The interpretation Act 1978 shall apply for the interpretation on this Order as it applies for the interpretation of an Act of Parliament

4. In this Order, except where otherwise stated, any reference to a numbered Article or Schedule is a reference to the Article or Schedule bearing that number and any reference to a plan is reference to a plan incorporated into this order.

SCHEDULE 1

No Waiting at Any Time

Oakenholt

Road Name	Map Schedule	Sheet Revision
Ffordd Dewi	AN62	1
	AN63	1
	AO63	1
Ffordd Piran	AN62	1
	AN63	1
Ffordd Eilian	AN63	1
Ffordd Hywyn	AO63	1
Llys Collen	AN63	1
Llys Garmon	AN62	1

SCHEDULE 2

No Stopping on School Keep Clear

Monday- Friday 8.00am – 5.00pm

Road Name	Map Schedule	Sheet Revision
Ffordd Dewi	AN63	1

THE COMMON SEAL of)
FLINTSHIRE COUNTY COUNCIL)
was hereunto affixed)
this xxth day of xxxx 202-)
in the presence of:-)

CHAIRMAN

CHIEF OFFICER (GOVERNANCE)

LEGAL SERVICES MANAGER

SENIOR SOLICITOR

FFORDD DEWI, FFORDD EILIAN, FFORDD PIRAN, LLYS GARMON, LLYS COLLEN AND FFORDD HYWYN, OAKENHOLT
PROPOSED PROHIBITION OF WAITING AT ANY TIME AND NO STOPPING ON ENTRANCE MARKINGS 8AM – 5PM MONDAY-FRIDAY

Statement of Reasons for Proposing to Make the Order

Flintshire County Council propose to introduce No Waiting at Any Time (double yellow lines) in the roads as listed above.

The No Waiting At Any Time restrictions are intended to address indiscriminate parking, maintain visibility and to ensure that the junctions and roundabout are not obstructed by parked vehicles.


Parking at junctions, regardless of the presence of yellow lines, is an offence and the restrictions provide a visual deterrent to reinforce this message. At present, should vehicles be parked within 10 metres of a junction, an act of criminality may be committed and would therefore be subject to enforcement action by North Wales Police. Furthermore the Highway Code states that vehicles should not park near or on a junction as they may cause obstruction and compromise safety for all road users.

The no stopping on entrance markings are intended to protect vulnerable road and enhance their visibility while crossing the road.

In the interests of road safety, the proposals are necessary to avoid danger to people or other traffic using the road or preventing danger arising.

The proposals are detailed in the Public Notice and in the proposed Order

Dated this 6th day of November 2026

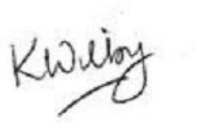

Katie Wilby,
Chief Officer (Streetscene and Transportation),
Alltami Depot,
Mold Road,
Alltami,
Mold.
CH7 6LG.

Notice of Proposal

FFORDD DEWI, FFORDD EILIAN, FFORDD PIRAN, LLYS GARMON, LLYS COLLEN AND FFORDD HYWYN, OAKENHOLT

PROPOSED PROHIBITION OF WAITING AT ANY TIME AND NO STOPPING ON ENTRANCE MARKINGS 8AM – 5PM MONDAY-FRIDAY

Flintshire County Council propose to make an Order in exercise of its powers under the Road Traffic Regulation Act 1984, the Traffic Management Act 2004, Part IV of Schedule 9 and all other enabling powers, the effect of which will be to amend The Flintshire County Council (Prohibition and Restriction of Waiting and Loading and Parking Places) (Civil Enforcement and Consolidation) Order 2013, so as to :-

1. Introduce 'No Waiting at Any Time' restrictions:-

a. At the junction of Ffordd Dewi with Ffordd Eilian, Oakenholt
b. At the junction of Ffordd Dewi with Ffordd Piran, Oakenholt.
c. At the junction of Ffordd Dewi with Llys Garmon, Oakenholt.
d. At the junction of Ffordd Dewi with Llys Collen, Oakenholt.
e. At the roundabout on Ffordd Dewi, which intersects with Ffordd Hywyn
f. At various locations on both sides of Ffordd Dewi, Oakenholt

2. Introduce SCHOOL KEEP CLEAR Carriageway Markings. No Stopping on entrance markings between 8 am - 5 pm Monday to Friday:-

a. Up to 43 metres in length on the south east side of Ffordd Dewi, Oakenholt, at the entrance to Ysgol Gymraeg Croes Atti.

In all other respects the present provisions of the 'The Flintshire County Council (Prohibition and Restriction of Waiting and Loading and Parking Places) (Civil Enforcement and Consolidation) Order 2013' will remain in force.

A copy of the Notice, the proposed Order, plans showing the roads affected by the proposal and a statement of the Council's reasons for proposing to make the Order, may be inspected during normal opening hours at Flintshire Connects, Church Street, Flint, CH6 5BD. The documents will also be available to be viewed on our website at www.Flintshire.gov.uk > Resident > Roads, Streets and Travel > Traffic Regulation Orders or you can request a copy of the documents by emailing transportstrategyconsultation@flintshire.gov.uk or by calling 01352701234.

Objections to the proposed Order, together with the grounds on which they are made, should be sent in writing to the undersigned by Friday 27th November 2026 or by emailing transportstrategyconsultation@flintshire.gov.uk quoting reference SS/TRO/JB/81.




Katie Wilby,
Chief Officer (Streetscene and Transportation),
Alltami Depot, Mold Road, Alltami, Mold. CH7 6LG.
Friday 6th November 2026.

AREA CODE:AN62
COD ARDAL:AN62

CYNGOR Sir y Fflint Flintshire COUNTY COUNCIL

Sheet Revision No: 1
Rhif Adolgiad Y Ddalen: 1

Sheet active from: XX XXX 20XX
Dalen yn weithredol o: XX XXXXX 20XX

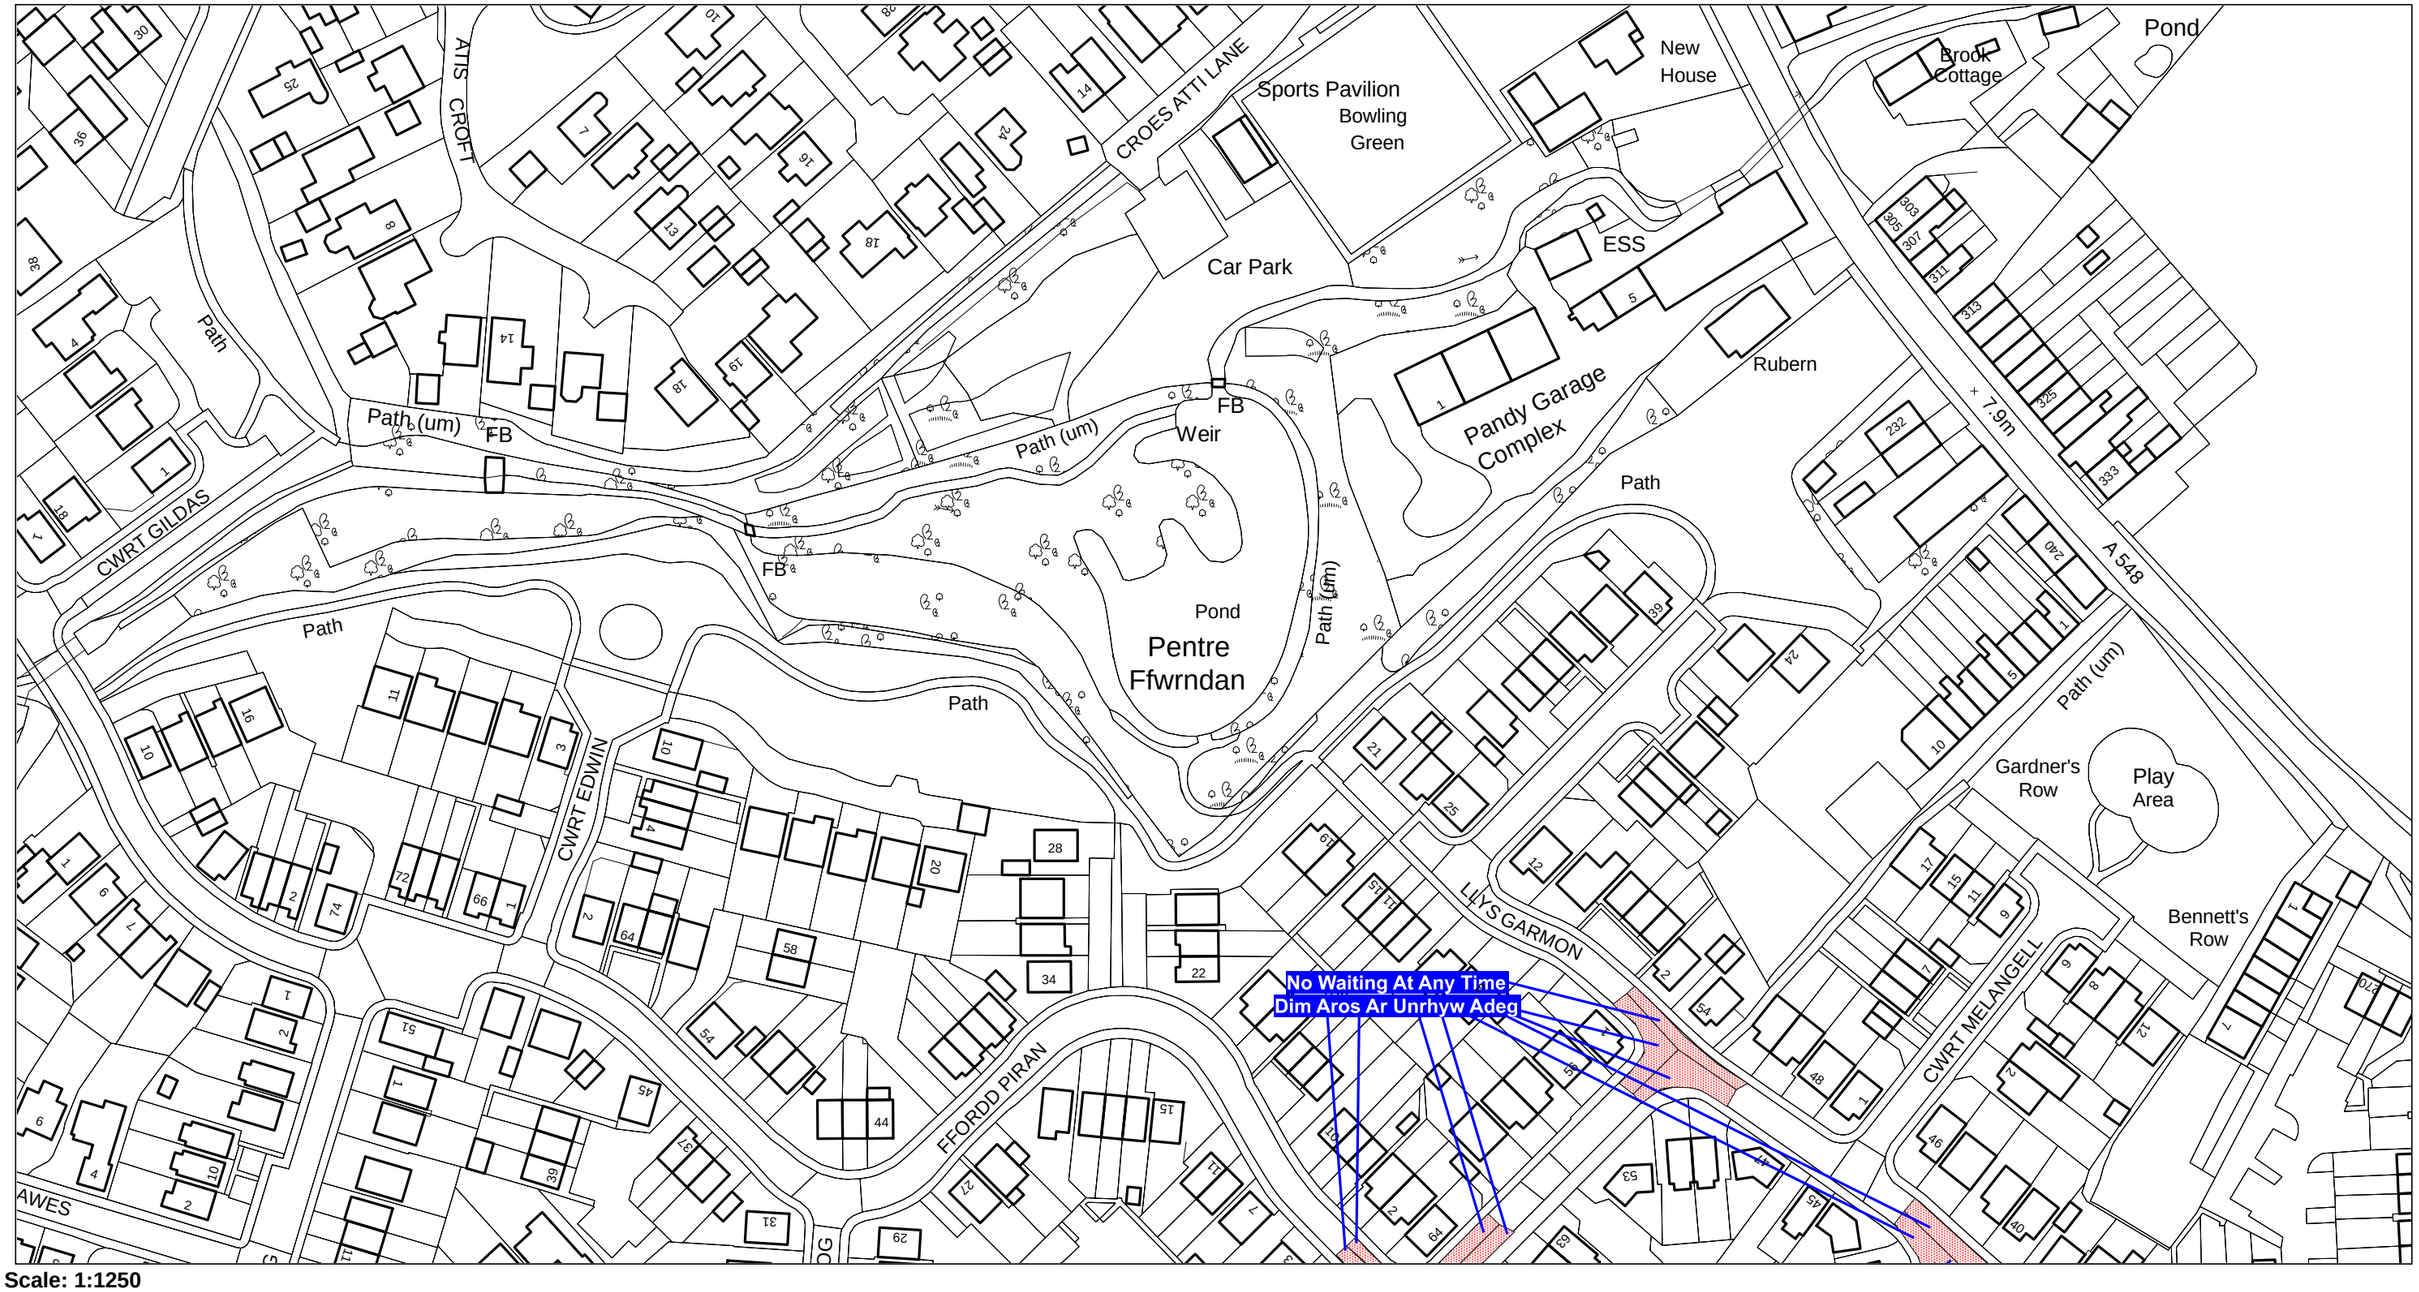

Scale: 1:1250
Graddfa: 1:1250

This map is reproduced from Ordnance Survey material with the permission of Ordnance Survey on behalf of the Controller of Her Majesty's Stationary Office ©Crown Copyright. Unauthorised reproduction infringes Crown Copyright and may lead to prosecution or civil proceedings. Licence No. 100023386

Atgynhyrchir y map hwn o ddeunydd yr Ordnance Survey gyda chaniatad yr Ordnance Survey ar ran Rheolwr Llyfrfa Ei Mawrhydi ©Hawlfraint y Goron. Mae atgynhyrchu heb ganiatad yn torri hawlfraint y Goron a gall hyn arwain at erlyniad neu achos sifil. Rhif trwydded 100023386

The Flintshire County Council
(Prohibition and Restriction of Waiting and Loading and Parking Places)
(Civil Enforcement and Consolidation) (Amendment 81) Order 202X

Gorchymyn Cyngor Sir Y Fflint
(Gwahardd a Chyfyngu Aros a Llwytho a Mannau Parcio)
(Gorfodi Sifil a Chydgyfnerthu) (Gwelliant 81) 202X

Flintshire County Council
Environment Directorate
County Hall
Mold
CH7 6NF

Cyngor Sir Y Fflint
Cyfarwyddiaeth yr Amgylchedd
Neuadd Y Sir
Yr Wyddgrug
CH7 6NF

AREA CODE:AO63
COD ARDAL:AO63

CYNGOR Sir y Fflint Flintshire COUNTY COUNCIL

Sheet Revision No: 1
Rhif Adolgiad Y Ddalen: 1

Sheet active from: XX XXX 20XX
Dalen yn weithredol o: XX XXXXX 20XX



Scale: 1:1250
Graddfa: 1:1250

This map is reproduced from Ordnance Survey material with the permission of Ordnance Survey on behalf of the Controller of Her Majesty's Stationary Office ©Crown Copyright. Unauthorised reproduction infringes Crown Copyright and may lead to prosecution or civil proceedings. Licence No. 100023386

Atgynhyrchir y map hwn o ddeunydd yr Ordnance Survey gyda chaniatad yr Ordnance Survey ar ran Rheolwr Llyfrfa Ei Mawrhydi ©Hawlfraint y Goron. Mae atgynhyrchu heb ganiatad yn torri hawlfraint y Goron a gall hyn arwain at erlyniad neu achos sifil. Rhif trwydded 100023386

The Flintshire County Council (Prohibition and Restriction of Waiting and Loading and Parking Places) (Civil Enforcement and Consolidation) (Amendment 81) Order 202X

Gorchymyn Cyngor Sir Y Fflint (Gwahardd a Chyfyngu Aros a Llwytho a Mannau Parcio) (Gorfodi Sifil a Chydgyfnerthu) (Gwelliant 81) 202X

Flintshire County Council
Environment Directorate
County Hall
Mold
CH7 6NF

Cyngor Sir Y Fflint
Cyfarwyddiaeth yr Amgylchedd
Neuadd Y Sir
Yr Wyddgrug
CH7 6NF



KEY

No Waiting at Any Time (Double Yellow Lines).

School Keep Clear

ALLWEDDOL

Dim Aros Ar Unrhyw Adeg

Ysgol Cadwch Yn Glir

Llys Collen

Katie Wilby

Chief Officer (Streetscene and Transportation).
CH7 6LGPrif Swyddog
(Gwasanaethau Stryda Thafnidiaeth).

Alltami Depot, Mold Road Alltami, Mold.
Neuadd y Sir, Yr Wyddgrug. CH7 6NF
Depot Alltami, Ffordd Yr Wyddgrug
Alltami, Yr Wyddgrug CH7 6LG

STREETSCENE

This map is reproduced from Ordnance Survey material with the permission of Ordnance Survey on behalf of the Controller of Her Majesty's Stationery Office.
© Crown Copyright. Unauthorised reproduction infringes Crown Copyright and may lead to prosecution or civil proceedings.
Licence number 100023386.Flintshire County Council, 2018.

DRAWN BY: JB

CHECKED BY: LS

SCALE: NTS @ A3

NAT. GRID REF: SJ2472

PRELIMINARY | APPROVAL | CONSTRUCTION

AMENDMENTS: | DATE

Ffordd Dewi, Ffordd Tudno, Ffordd Llys Collen, Ffordd Trefor and Ffordd Eilian, Gwaharddiad I Aros

Waiting restrictions


DRAWING NUMBER SS/CR/25 101 P1

AREA CODE:AN63
COD ARDAL:AN63

CYNGOR Sir y Fflint Flintshire COUNTY COUNCIL

Sheet Revision No: 1
Rhif Adolgiad Y Ddalen: 1

Sheet active from: XX XXX 20XX
Dalen yn weithredol o: XX XXXXX 20XX

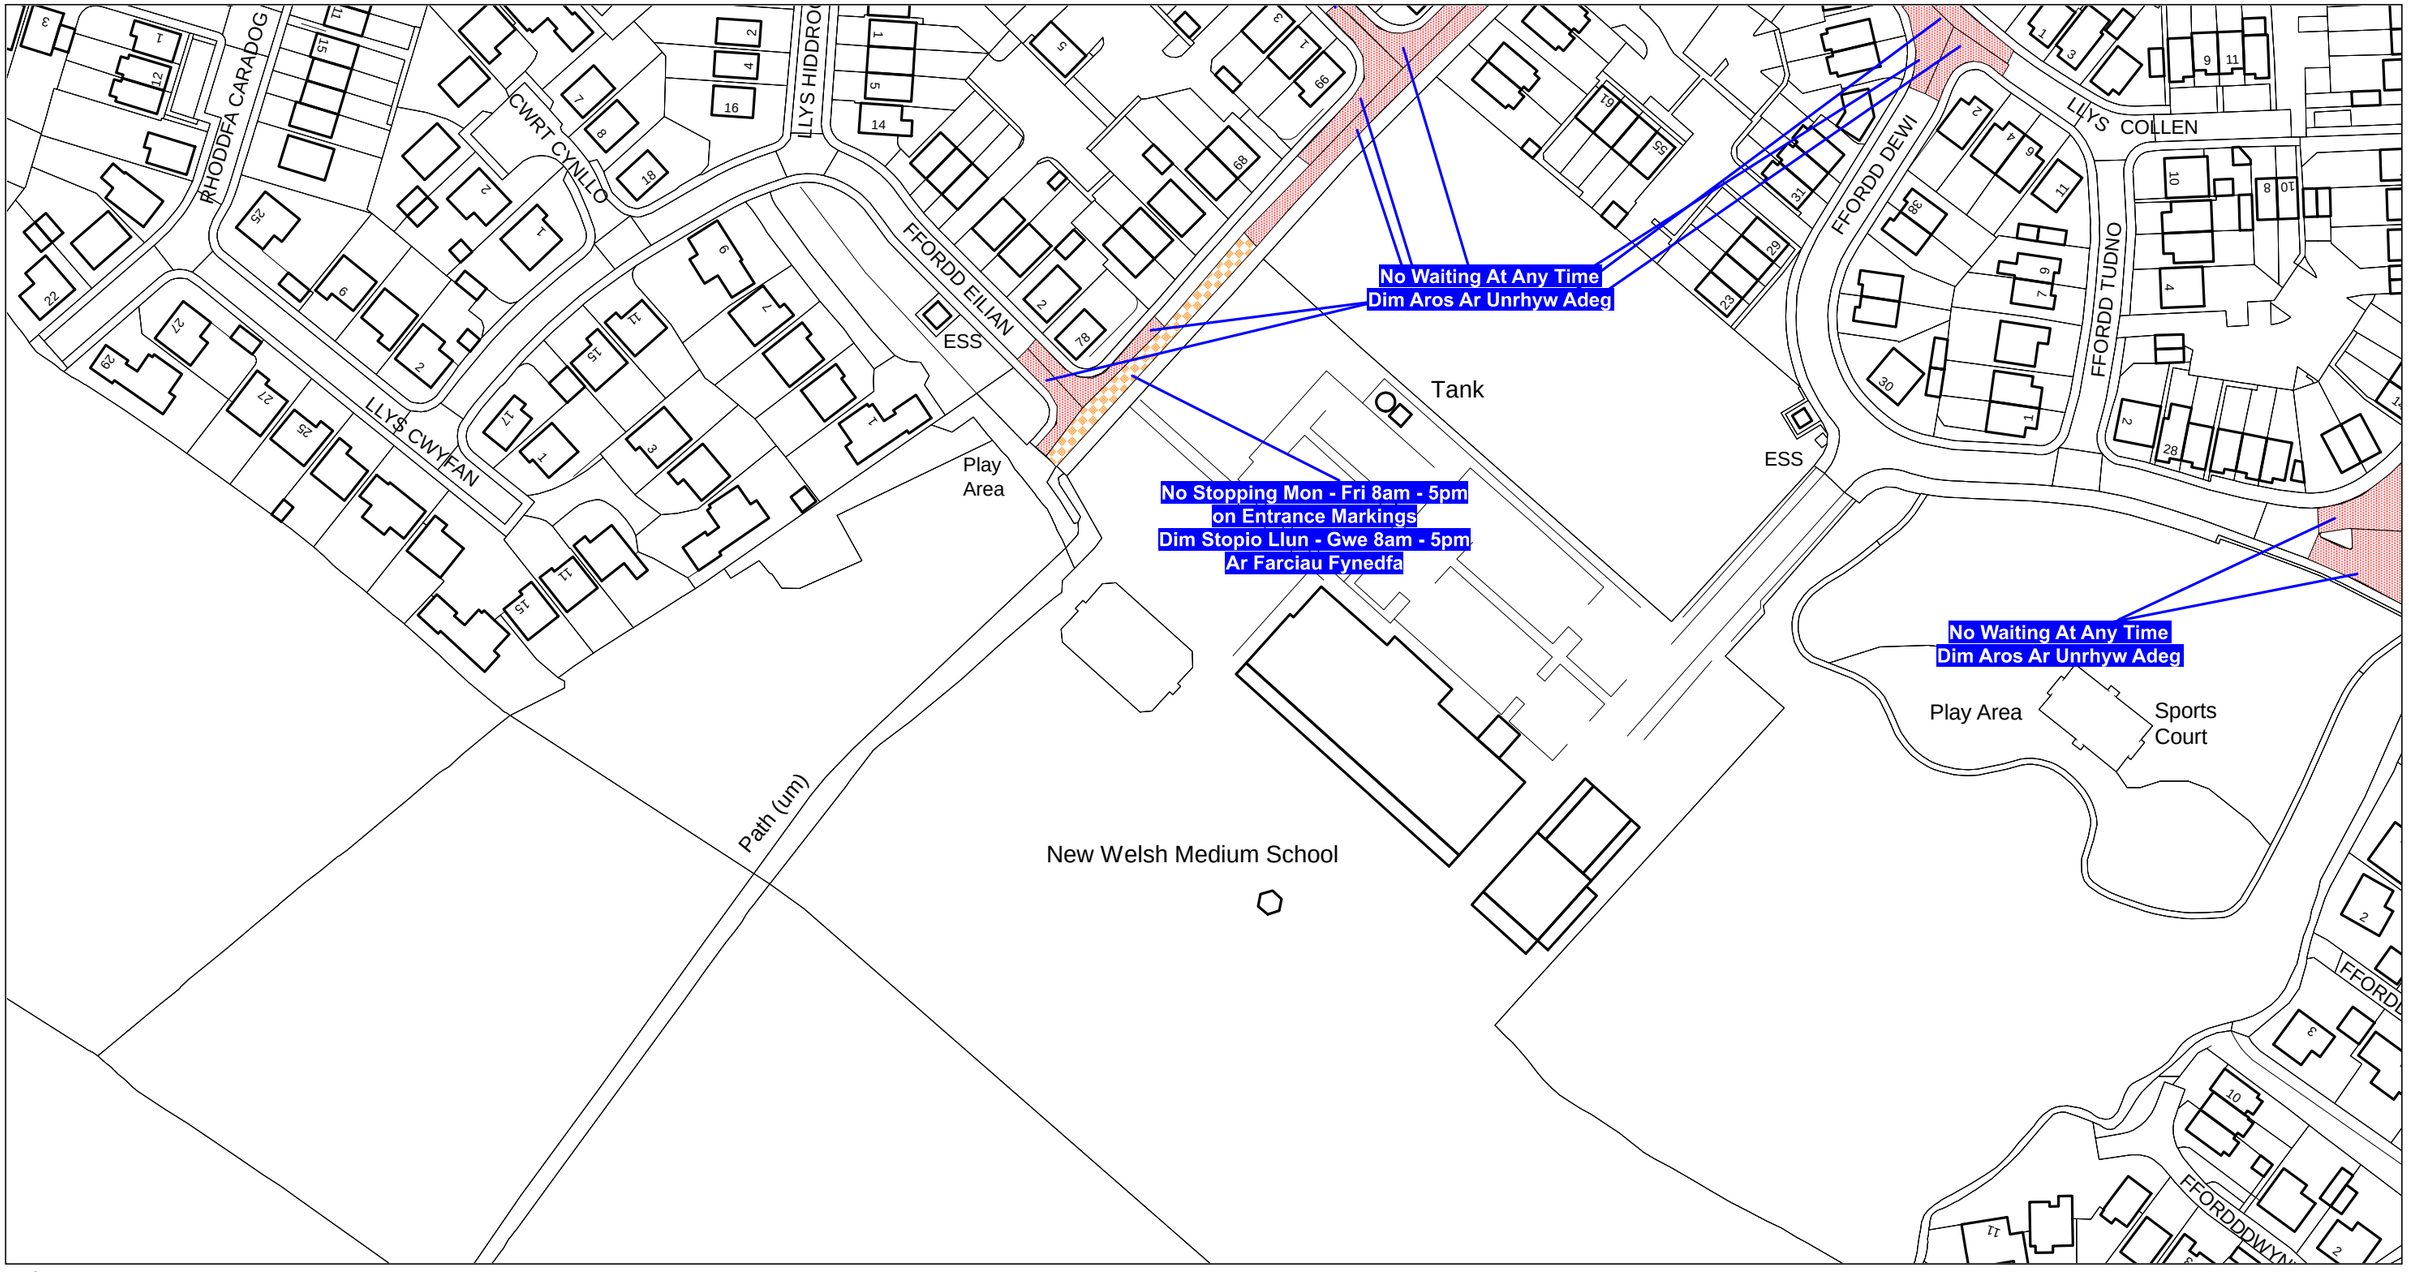

Scale: 1:1250
Graddfa: 1:1250

This map is reproduced from Ordnance Survey material with the permission of Ordnance Survey on behalf of the Controller of Her Majesty's Stationary Office ©Crown Copyright. Unauthorised reproduction infringes Crown Copyright and may lead to prosecution or civil proceedings. Licence No. 100023386

Atgynhyrchir y map hwn o ddeunydd yr Ordnance Survey gyda chaniatad yr Ordnance Survey ar ran Rheolwr Llyfrfa Ei Mawrhydi ©Hawlfraint y Goron. Mae atgynhyrchu heb ganiatad yn torri hawlfraint y Goron a gall hyn arwain at erlyniad neu achos sifil. Rhif trwydded 100023386

The Flintshire County Council
(Prohibition and Restriction of Waiting and Loading and Parking Places)
(Civil Enforcement and Consolidation) (Amendment 81) Order 202X

Gorchymyn Cyngor Sir Y Fflint
(Gwahardd a Chyfyngu Aros a Llwytho a Mannau Parcio)
(Gorfodi Sifil a Chydgyfnerthu) (Gwelliant 81) 202X

Flintshire County Council
Environment Directorate
County Hall
Mold
CH7 6NF

Cyngor Sir Y Fflint
Cyfarwyddiaeth yr Amgylchedd
Neuadd Y Sir
Yr Wyddgrug
CH7 6NF