
THE FLINTSHIRE COUNTY COUNCIL

HALKYN STREET, HALKYN ROAD, B5432 CROSSROADS AND PLAS YR YWEN, HOLYWELL (PROHIBITION AND RESTRICTION OF WAITING AND LOADING AND PARKING PLACES)

(CIVIL ENFORCEMENT AND CONSOLIDATION) (AMENDMENT NO. 82) ORDER 202-

---

Katie Wilby,
Flintshire County Council
Chief Officer (Streetscene & Transportation),
Alltami Depot,
Mold Road,
Alltami,
Mold.
CH7 6LG.

THE FLINTSHIRE COUNTY COUNCIL

HALKYN STREET, HALKYN ROAD, B5432 CROSSROADS AND PLAS YR YWEN, HOLYWELL

(PROHIBITION AND RESTRICTION OF WAITING

AND LOADING AND PARKING PLACES)

(CIVIL ENFORCEMENT AND CONSOLIDATION) (AMENDMENT NO. 82) ORDER 202-

Flintshire County Council in exercise of its powers under sections 1 (1), 2 (1)(2), 4 (2)(3) and Part IV of Schedule 9 of the Road Traffic Regulation Act 1984 ("the Act of 1984") as amended, the Traffic Management Act 2004 ("the 2004 Act") and of all other enabling powers and after consultation with the Chief Officer of Police in accordance with Part III of Schedule 9 to the Act of 1984, hereby makes the following Order:-

SECTION 1 – PRELIMINARY

Citation and commencement

1. This Order shall come into operation on the XXth XXX 202- and may be cited as The Flintshire County Council, HALKYN STREET, HALKYN ROAD, B5432 CROSSROADS AND PLAS YR YWEN, HOLYWELL (Prohibition and Restriction of Waiting and Loading and Parking Places) (Civil Enforcement and Consolidation) (Amendment No. 82) Order 202-

2. With effect from the date set out in Article 1 above, Map Schedule Z48, Sheet Revision No: 3 replaces Map Schedule Z48 Sheet Revision 2 respectively and all other Map Schedules together with the before mentioned Map Schedules and plans referred to in the Schedules to this Order are incorporated into The Flintshire County Council (Prohibition and Restriction of Waiting and Loading and Parking Places) (Civil Enforcement and Consolidation) Order 2013.

3. The interpretation Act 1978 shall apply for the interpretation on this Order as it applies for the interpretation of an Act of Parliament

4. In this Order, except where otherwise stated, any reference to a numbered Article or Schedule is a reference to the Article or Schedule bearing that number and any reference to a plan is reference to a plan incorporated into this order.

SCHEDULE 1

No Waiting at Any Time

Holywell

Road Name	Map Schedule	Sheet Revision
Halkyn Street	Z48	3 (which revokes revision Sheet 2 from the 2013 Order)
Halkyn Road	Z48	3 (which revokes revision Sheet 2 from the 2013 Order)
B5432 Crossroads	Z48	3 (which revokes revision Sheet 2 from the 2013 Order)
Plas Yr Ywen	Z48	3 (which revokes revision Sheet 2 from the 2013 Order)

SCHEDULE 2

No Waiting 7am – 7pm

Holywell

Road Name	Map Schedule	Sheet Revision
Halkyn Street	Z48	3 (which revokes revision Sheet 2 from the 2013 Order)
Halkyn Road	Z48	3 (which revokes revision Sheet 2 from the 2013 Order)

THE COMMON SEAL of)
FLINTSHIRE COUNTY COUNCIL)
was hereunto affixed)
this xxth day of xxxx 202-)
in the presence of:-)

CHAIRMAN

CHIEF OFFICER (GOVERNANCE)

LEGAL SERVICES MANAGER

SENIOR SOLICITOR

Notice of Proposal

HALKYN STREET, HALKYN ROAD, PLAS YR YWEN AND B5432 CROSSROADS, HOLYWELL

PROPOSED REMOVAL OF SCHOOL KEEP CLEAR MARKINGS

PROPOSED NO WAITING 7AM-7PM RESTRICTIONS AND PROPOSED NO WAITING AT ANY TIME RESTRICTIONS.

Flintshire County Council propose to make an Order in exercise of its powers under the Road Traffic Regulation Act 1984, the Traffic Management Act 2004, Part IV of Schedule 9 and all other enabling powers, the effect of which will be to amend The Flintshire County Council (Prohibition and Restriction of Waiting and Loading and Parking Places) (Civil Enforcement and Consolidation) Order 2013, so as to :-

1. Remove 2 sets of School Keep Clear markings

a. On the westerly side of Halkyn Street and Halkyn Road, Holywell

2. Introduce 'No Waiting 7am – 7pm' restrictions:-

a. On the westerly side of Halkyn Street, Holywell
b. On the easterly side of Halkyn Road, Holywell

3. Introduce 'No Waiting At Any Time' restrictions:-

a. At the junction of Halkyn Street with the B5432 Crossroads
b. At the junction of Halkyn Road with Plas Yr Ywen

In all other respects the present provisions of the 'The Flintshire County Council (Prohibition and Restriction of Waiting and Loading and Parking Places) (Civil Enforcement and Consolidation) Order 2013' will remain in force.

A copy of the Notice, the proposed Order, plans showing the roads affected by the proposal and a statement of the Council's reasons for proposing to make the Order, may be inspected during normal opening hours at Flintshire Connects, Old Town Hall, High Street, Holywell, CH8 7TD. The documents will also be available to be viewed on our website at www.Flintshire.gov.uk > Resident > Roads, Streets and Travel > Traffic Regulation Orders or you can request a copy of the documents by emailing transportstrategyconsultation@flintshire.gov.uk or by calling 01352701234.

Objections to the proposed Order, together with the grounds on which they are made, should be sent in writing to the undersigned by Friday 27th November 2026 or by emailing transportstrategyconsultation@flintshire.gov.uk quoting reference SS/TRO/JB/82.

Katie Wilby,
Chief Officer (Streetscene and Transportation),
Flintshire County Council, Alltami Depot, Mold Road,
Alltami, Mold. CH7 6LG.
Friday 06th November 2026



THE FLINTSHIRE COUNTY COUNCIL

HALKYN STREET, HALKYN ROAD, PLAS YR YWEN AND B5432 CROSSROADS, HOLYWELL

PROPOSED REMOVAL OF SCHOOL KEEP CLEAR MARKINGS

PROPOSED NO WAITING 7AM-7PM RESTRICTIONS AND PROPOSED NO WAITING AT ANY TIME RESTRICTIONS.

Statement of Reasons for Proposing to Make the Order

Flintshire County Council proposed Traffic Regulation Order seeks to remove the existing School Keep Clear markings adjacent to the former school sites. (Ysgol y Fron and Ysgol Perth y Terfyn). The markings were originally introduced to improve road safety by restricting stopping outside the school entrances during periods of pupil arrival and departure.

Following the redevelopment of the site, the premises are no longer used as a school and, as a result, the School Keep Clear markings no longer serve their intended purpose. Their retention would impose unnecessary restrictions on the highway without providing any associated road safety benefits.

To ensure that appropriate parking controls remain in place, the existing School Keep Clear markings will be replaced with waiting restrictions comprising Single Yellow Lines and Double Yellow Lines at junctions. These measures are proposed to manage on-street parking, maintain visibility for drivers and pedestrians, preserve access, and prevent obstructive parking at key locations.

Parking at junctions, regardless of the presence of yellow lines, is an offence and the restrictions provide a visual deterrent to reinforce this message. At present, should vehicles be parked within 10 metres of a junction, an act of criminality may be committed and would therefore be subject to enforcement action by North Wales Police. Furthermore, the Highway Code states that vehicles should not park near or on a junction as they may cause obstruction and compromise safety for all road users.


The Order is therefore considered necessary in the interests of road safety and the expeditious movement of traffic, in accordance with the provisions of the Road Traffic Regulation Act 1984. The proposal will ensure that the parking restrictions remain proportionate and appropriate to the current use and function of the highway.


Introduction of the proposed restrictions, will ensure access is maintained, prevent obstructive parking, maintain visibility at the junction and allow for free-flowing traffic at these locations.

The County Council continues its responsibility to consider the provision of convenient and safe movement of motor vehicles and other traffic, and the proposed measures are aimed at ensuring that danger is minimised to all road users.

The proposals are detailed in the Public Notice and in the proposed Order

Katie Wilby,
Chief Officer (Streetscene and Transportation),
Alltami Depot, Mold Road, Alltami, Mold. CH7 6LG.
Friday 06th November 2026.

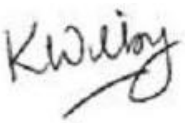

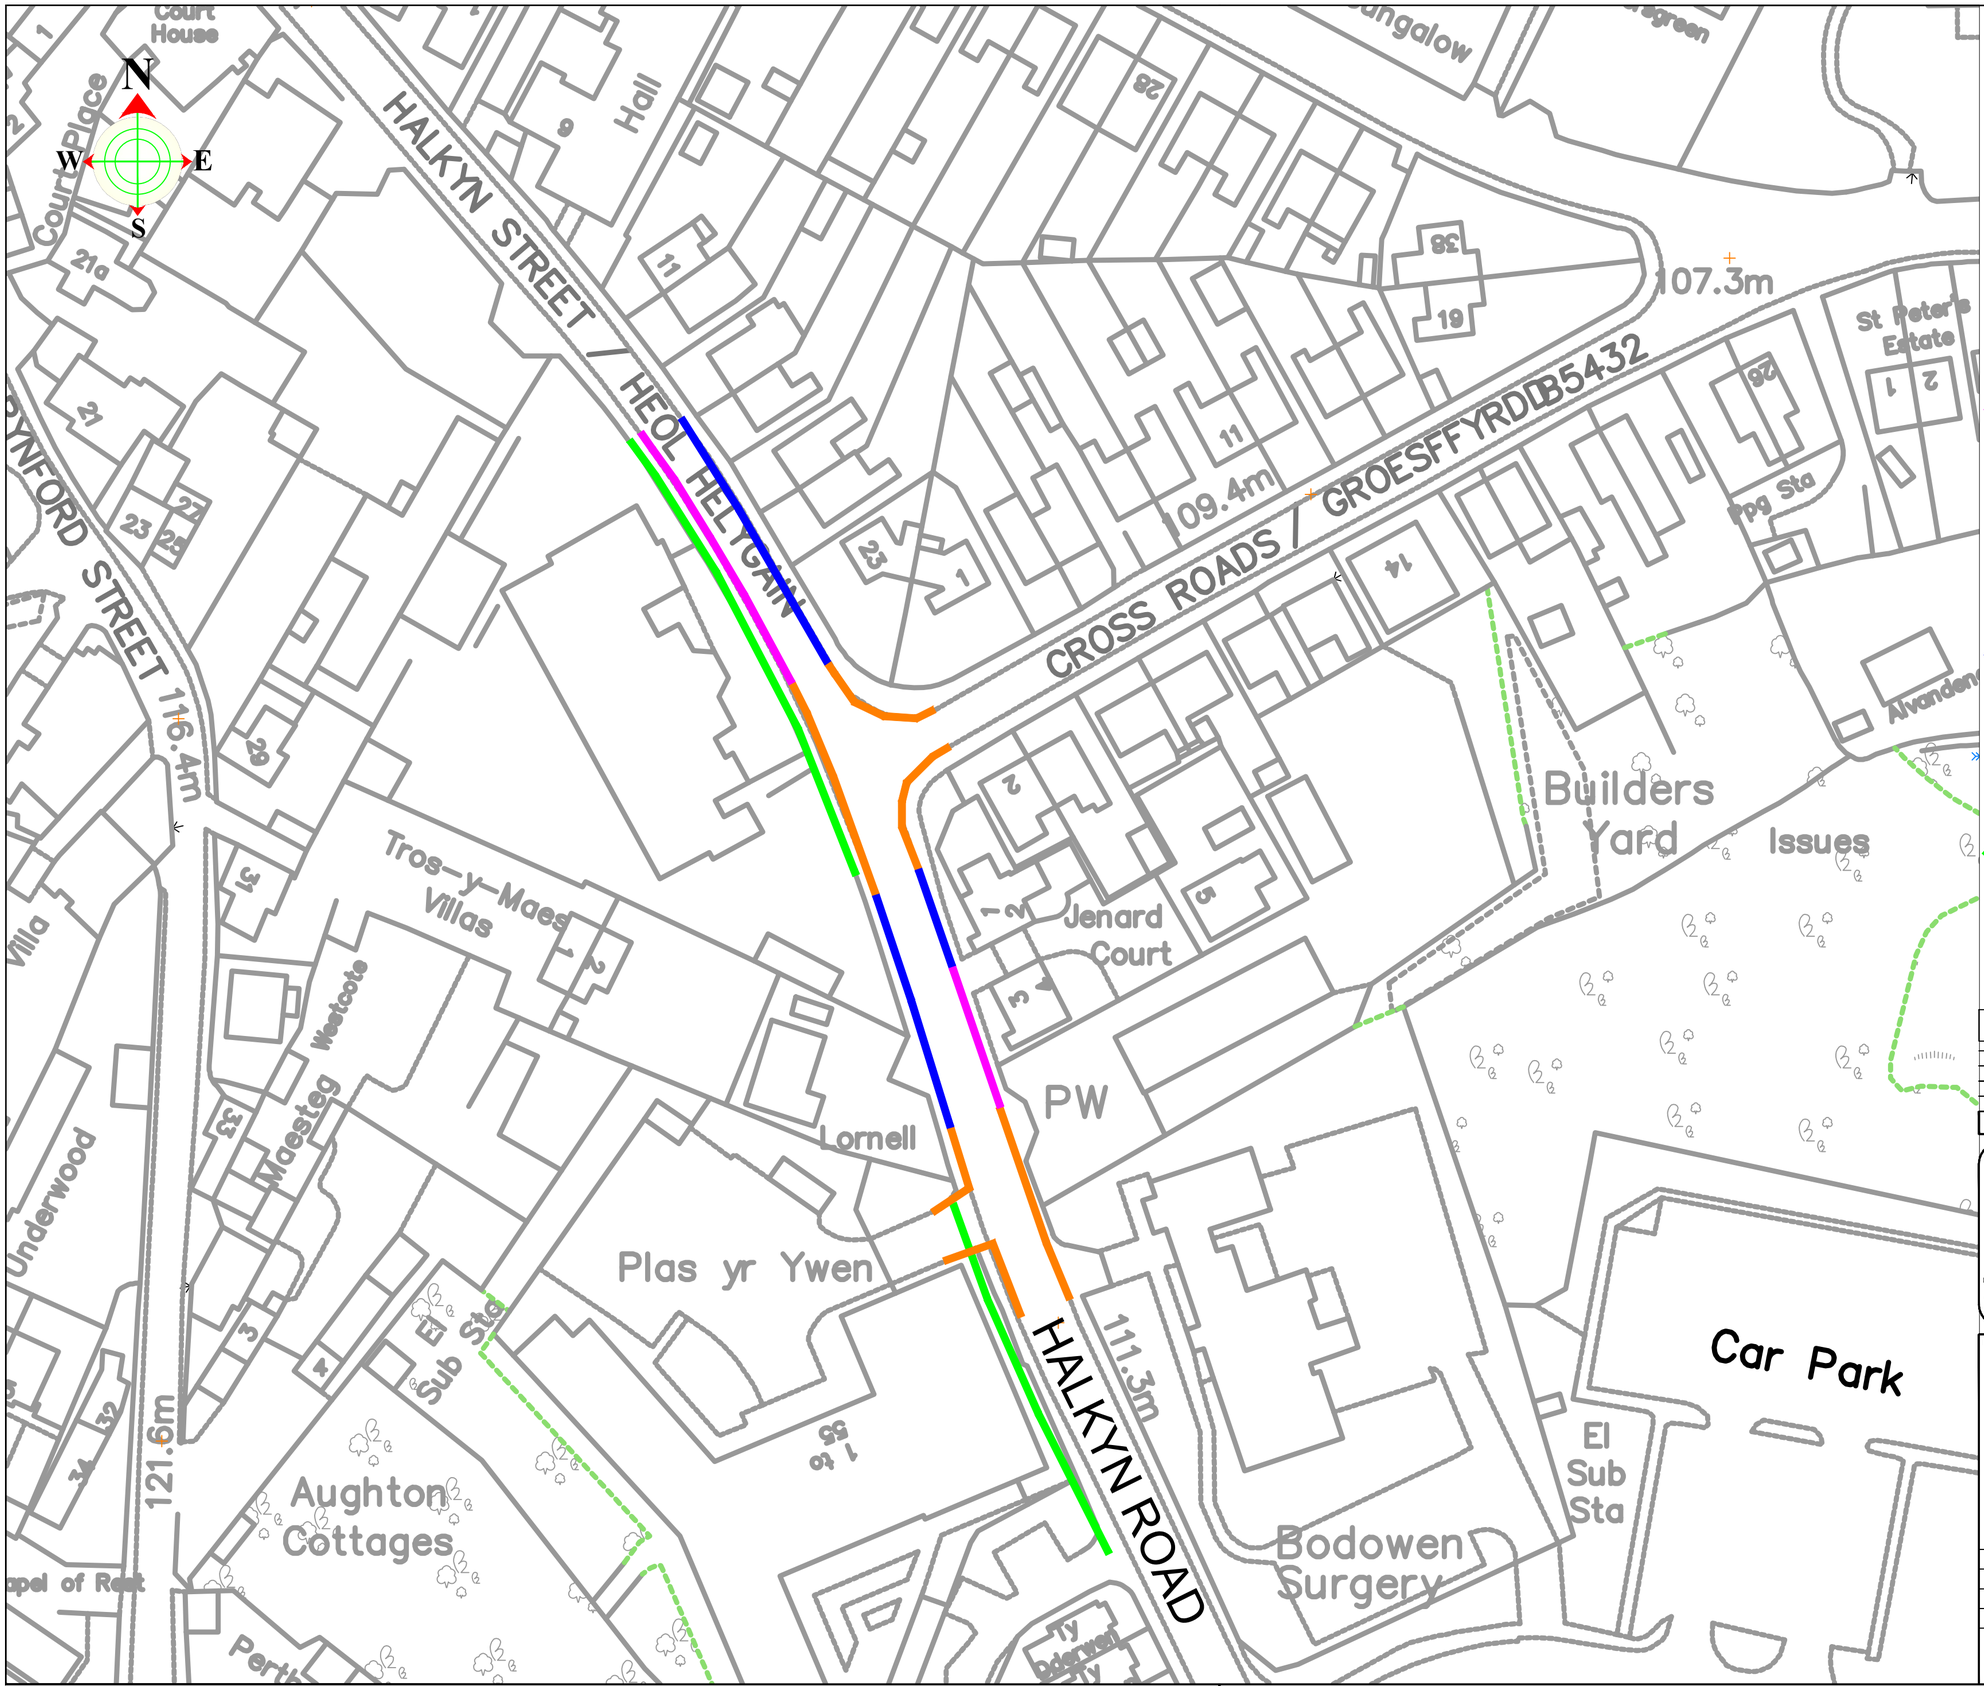

Key

Arfaethdig Dim Aros Ar Unrhyw Adeg
Llinell felen ddwbl / Double Yellow Lines
Proposed No Waiting at Any Time

Gwahardd aros arfaethedig rhwng 7am a 7pm
Proposed No Waiting 7am to 7pm.

Dim Aros presennol 7am i 7pm
Existing No Waiting 7am to 7pm.

Bydd marciau 'Cadw'n Glir' yr ysgol sydd
eisoes yn bresennol yn cael eu tynnu o'r safle
Existing School Keep Clear Markings to be Removed from site.

BASED UPON VARIOUS ORDNANCE SURVEY MAPS WITH THE PERMISSION OF THE CONTROLLER OF HM STATIONARY OFFICE. CROWN COPYRIGHT RESERVED LICENSE NUMBER LA 100023386L FLINTSHIRE COUNTY COUNCIL, COUNTY HALL, MOLD.

PRELIMINARY | APPROVAL | CONSTRUCTION

Ph/Rev.	Revision Details	Rev.by	Chk.by	Date

CYNGOR Sir y Fflint Flintshire COUNTY COUNCIL
Streetscene
Katie Wilby
Chief Officer (Streetscene and Transportation).
Prif Swyddog (Gwasanaethau Stryda Thafnidiaeth).
Alltami Depot, Alltami, Mold, CH7 6LG
Depo Alltami, Alltami, Yr Wyddgrug. CH7 6LG

Project:

Halkyn Street, Halkyn Road, Cross roads and Plas yr Ywen, Holywell

Ar Unrhyw Adeg

Waiting Restrictions

Flintshire County Council - Environment Directorate , County Hal l , Mold CH7 6NF
Contact Name: Telephone: 01352 703264
Drawn by: NW Fax No: 01352 70
Checked by: JW Date: 2026

Scales at A1:	Drawing No:	Phase/Rev:
NTS		


AutoCAD File Ref: H:\TRO's Lining\TRO's 2026\Halkyn Road Holywell\Holywell lining Halkyn Rd road.dwg Nov 04, 2026 - 3:11pm

AREA CODE: Z48
COD ARDAL: Z48

CYNGOR Sir y Fflint Flintshire COUNTY COUNCIL

Sheet Revision No: 3
Rhif Adolgiad Y Ddalen: 3

Sheet active from: xxxxxxxxxxx
Dalen yn weithredol o: xx xxxxxxx xx

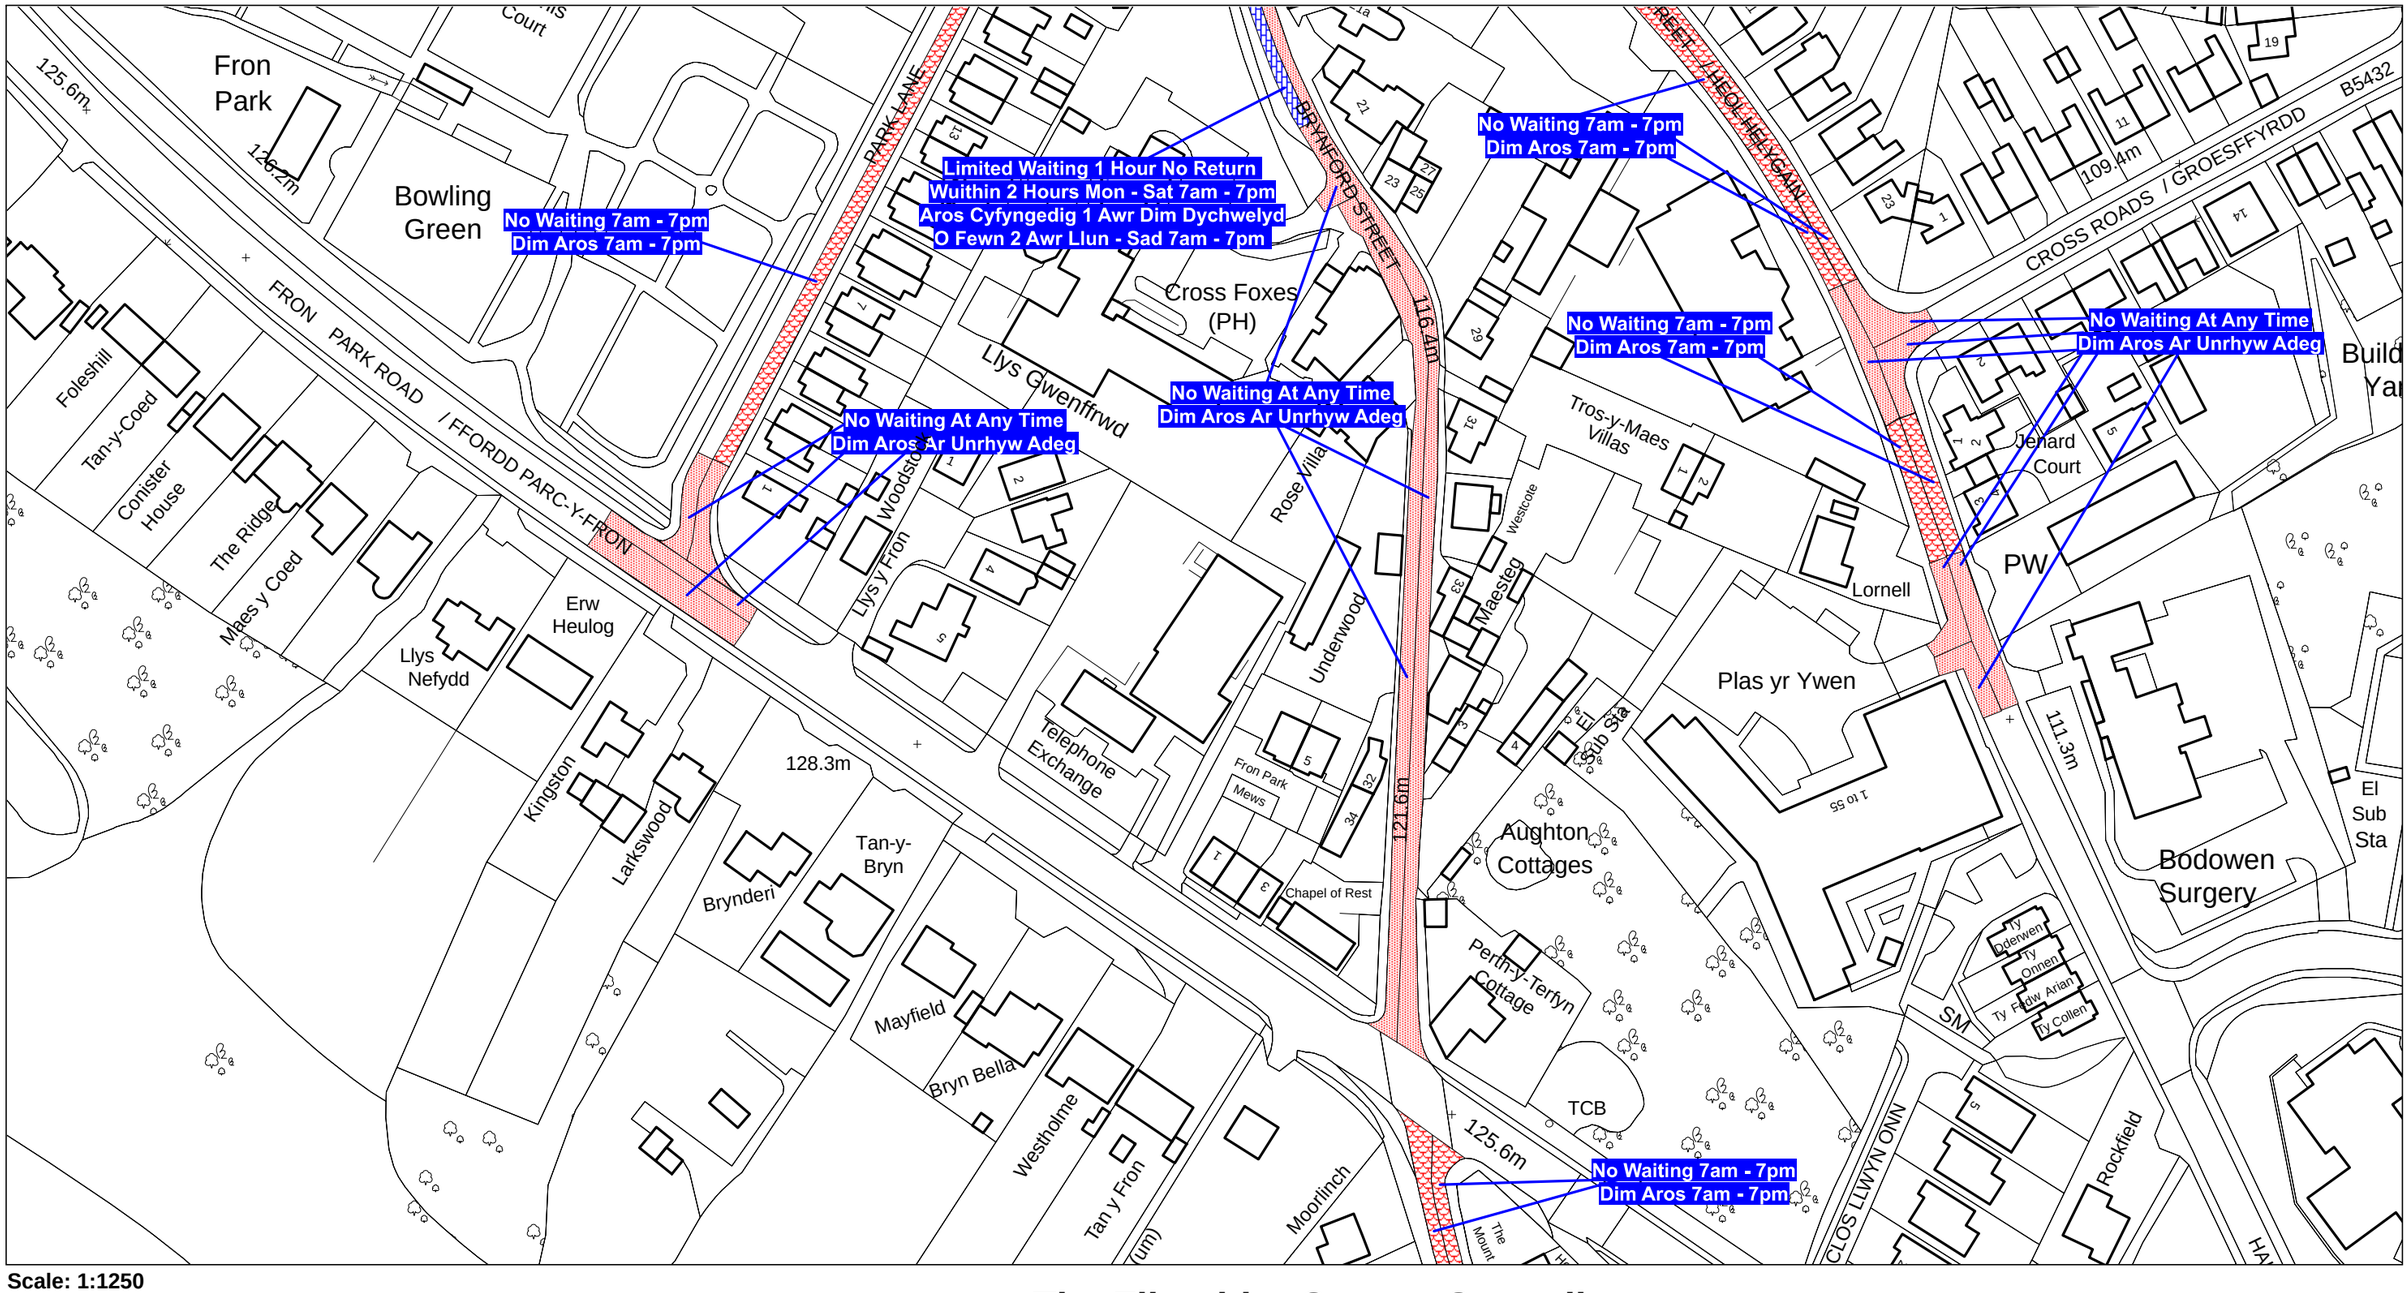

Scale: 1:1250
Graddfa: 1:1250

This map is reproduced from Ordnance Survey material with the permission of Ordnance Survey on behalf of the Controller of Her Majesty's Stationary Office ©Crown Copyright. Unauthorised reproduction infringes Crown Copyright and may lead to prosecution or civil proceedings. Licence No. 100023386

Atgynhyrchir y map hwn o ddeunydd yr Ordnance Survey gyda chaniatad yr Ordnance Survey ar ran Rheolwr Llyfrfa Ei Mawrhydi ©Hawlfraint y Goron. Mae atgynhyrchu heb ganiatad yn torri hawlfraint y Goron a gall hyn arwain at erlyniad neu achos sifil. Rhif trwydded 100023386

The Flintshire County Council
(Prohibition and Restriction of Waiting and Loading and Parking Places)
(Civil Enforcement and Consolidation) (Amendment No 82) Order 20xx

Gorchymyn Cyngor Sir Y Fflint
(Gwahardd a Chyfyngu Aros a Llwytho a Mannau Parcio)
(Gorfodi Sifil a Chydgyfnerthu) (Gwelliant 82) 20xx

Flintshire County Council
Environment Directorate
County Hall
Mold
CH7 6NF


Cyngor Sir Y Fflint
Cyfarwyddiaeth yr Amgylchedd
Neuadd Y Sir
Yr Wyddgrug
CH7 6NF

AREA CODE: Z48
COD ARDAL: Z48

CYNGOR Sir y Fflint Flintshire COUNTY COUNCIL

Sheet Revision No: 2
Rhif Adolgiad Y Ddalen: 2

Sheet active from: xxxxxxxxxxx
Dalen yn weithredol o: xx xxxxxxx xx

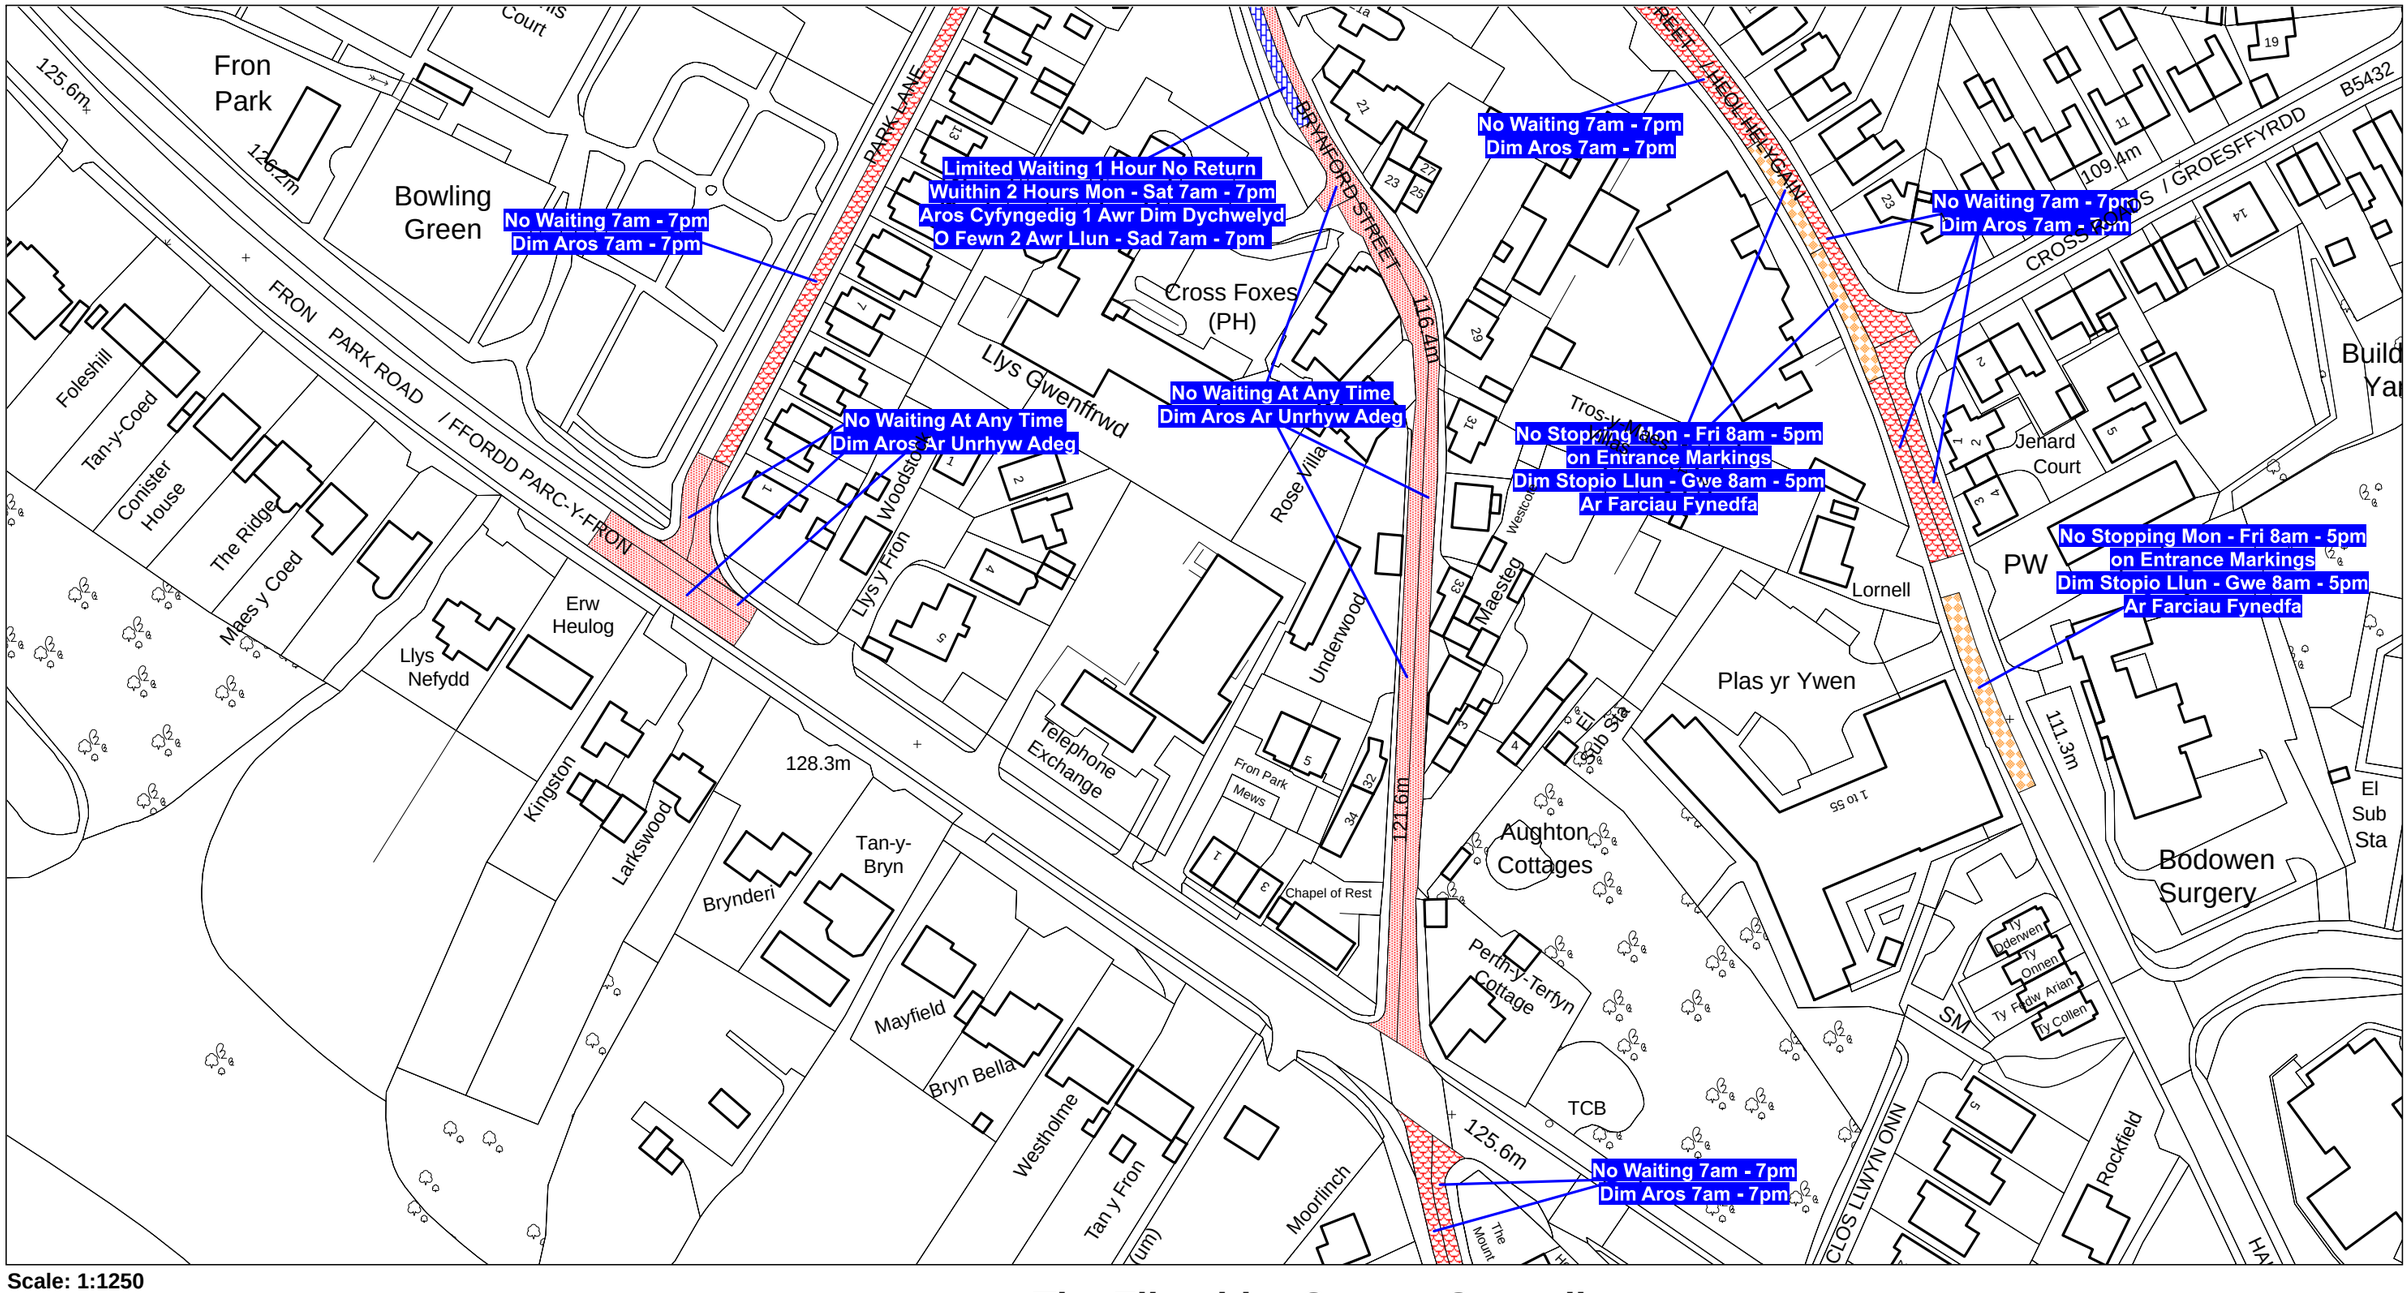

Scale: 1:1250
Graddfa: 1:1250

This map is reproduced from Ordnance Survey material with the permission of Ordnance Survey on behalf of the Controller of Her Majesty's Stationary Office ©Crown Copyright. Unauthorised reproduction infringes Crown Copyright and may lead to prosecution or civil proceedings. Licence No. 100023386

Atgynhyrchir y map hwn o ddeunydd yr Ordnance Survey gyda chaniatad yr Ordnance Survey ar ran Rheolwr Llyfrfa Ei Mawrhydi ©Hawlfraint y Goron. Mae atgynhyrchu heb ganiatad yn torri hawlfraint y Goron a gall hyn arwain at erlyniad neu achos sifil. Rhif trwydded 100023386

The Flintshire County Council
(Prohibition and Restriction of Waiting and Loading and Parking Places)
(Civil Enforcement and Consolidation) (Amendment No 80) Order 20xx

Gorchymyn Cyngor Sir Y Fflint
(Gwahardd a Chyfyngu Aros a Llwytho a Mannau Parcio)
(Gorfodi Sifil a Chydgyfnerthu) (Gwelliant 80) 20xx

Flintshire County Council
Environment Directorate
County Hall
Mold
CH7 6NF

Cyngor Sir Y Fflint
Cyfarwyddiaeth yr Amgylchedd
Neuadd Y Sir
Yr Wyddgrug
CH7 6NF